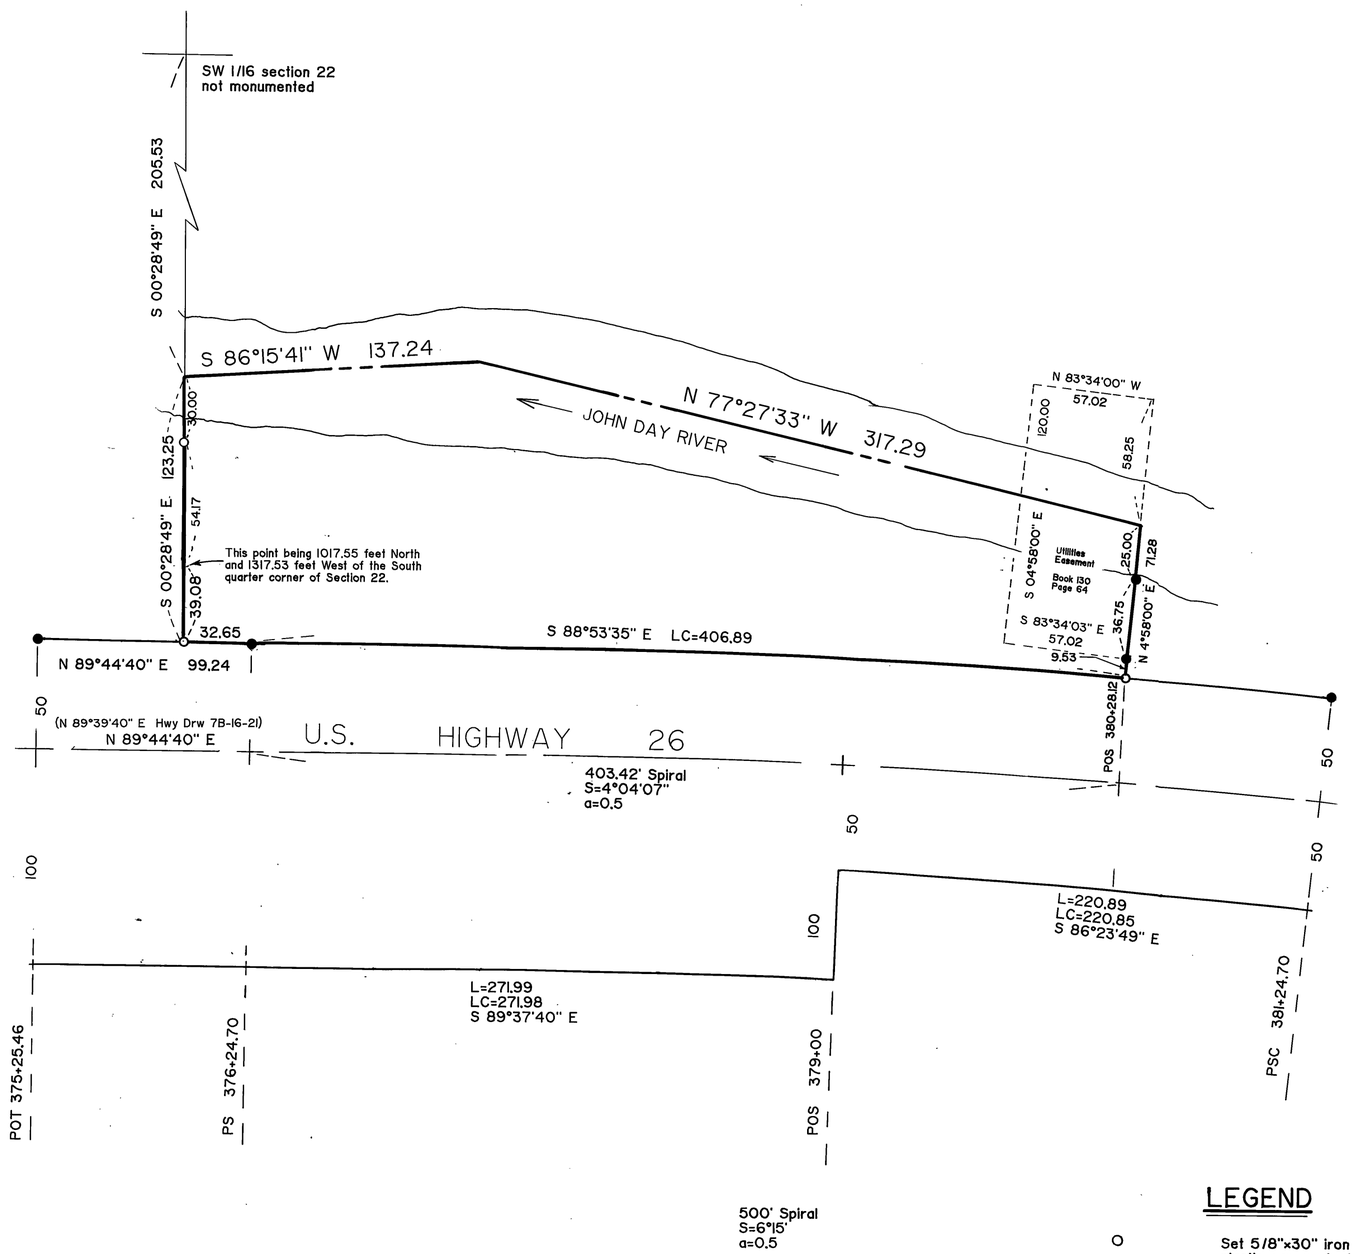

BASIS OF BEARING

Survey no. 932

REFERENCE MATERIAL

Map of survey no. 821
Map of survey no. 932
Oregon State Highway Department drawing no. 7B-16-21

NARRATIVE

This survey was made at the request of Greg Jackson, owner, to delineate the West and South boundaries of the tract of land shown hereon. The South boundry of said tract is the Northerly right of way line of U.S. Highway 26.

A search was made of the available records pertaining to this survey. Field measurements were made to locate existing monuments. New monuments were set in accordance with the evidence found at deed record.

I found no unusual conditions with this survey.

LEGEND

○ Set 5/8"x30" iron pin with plastic cap marked BGA SURVEY MARKER.

● Found 5/8"x30" iron pin with plastic cap marked BGA SURVEY MARKER.

REGISTERED
PROFESSIONAL
LAND SURVEYOR

Robert D. Bagett

OREGON
JULY 12, 1983
ROBERT D. BAGETT
598

RECEIVED AND
FILED

DEC 15 1987

OFFICE OF COUNTY SURVEYOR
Attest: Robert D. Bagett

BAGETT - GRIFFITH & ASSOCIATES
John Day, Oregon

Map of Survey
A tract of land in the SE 1/4 of the SW 1/4 of section 22, Township 13 South, Range 31 East, Willamette Meridian.
GRANT COUNTY, OREGON

SURVEYED FOR	Greg Jackson	
SURVEYED BY	RDB and GTB	11-87
Scale: 1"=50'	Drawn by: jpp	11-87

RECORD MAP OF SURVEY NO. 1024