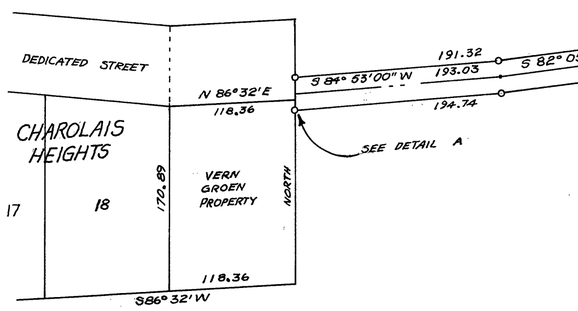





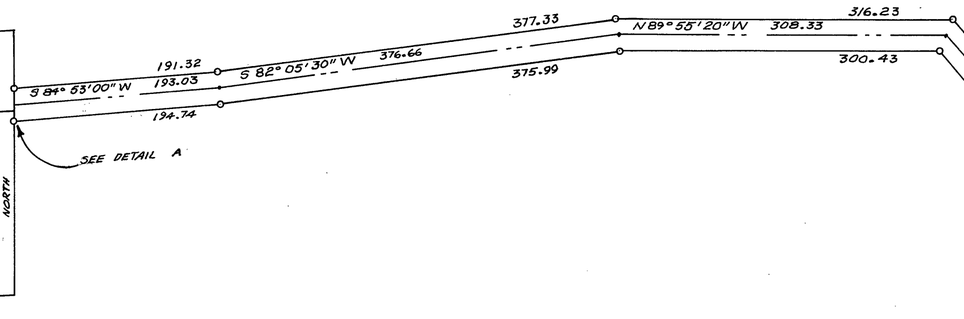


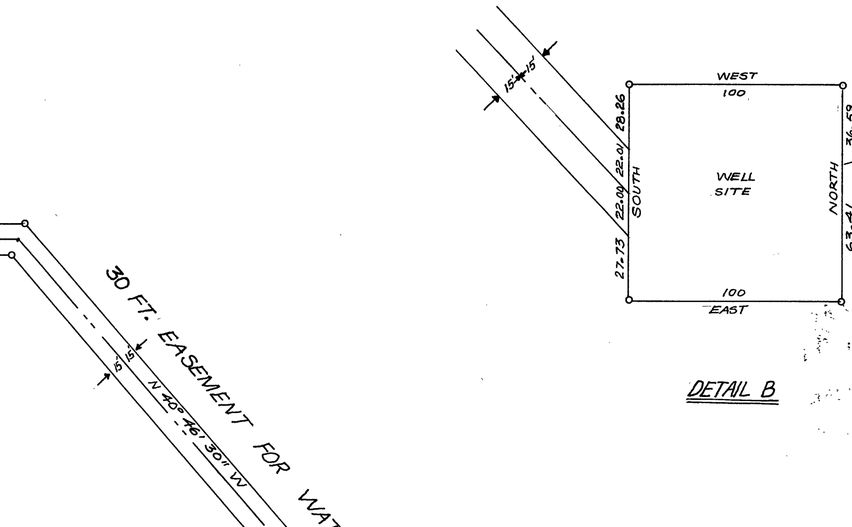


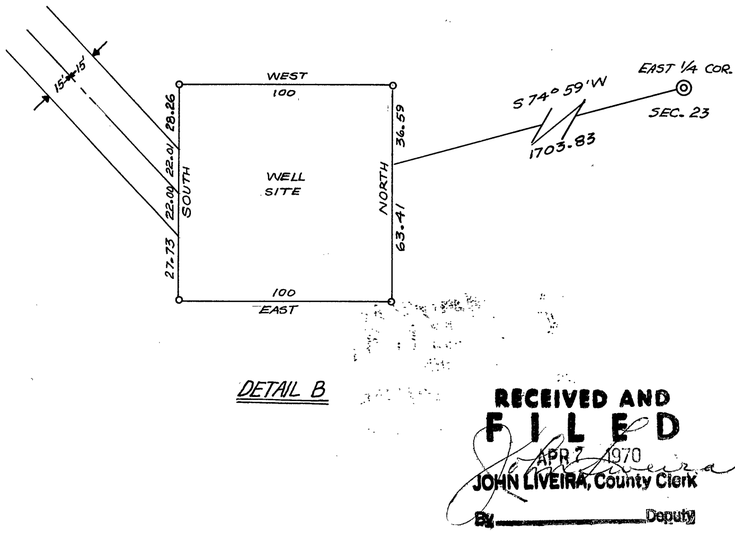


DETAIL B

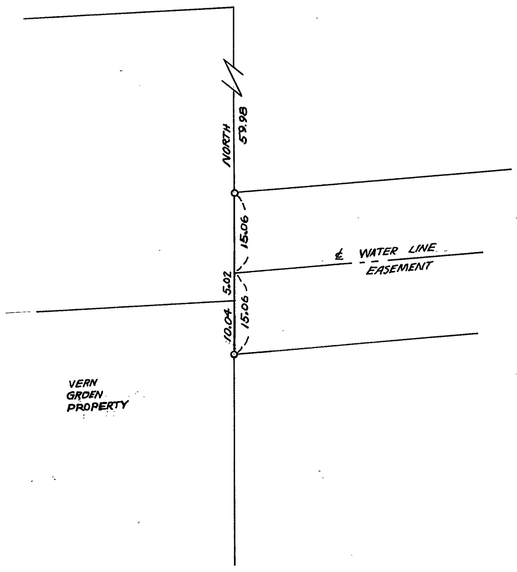


DETAIL A

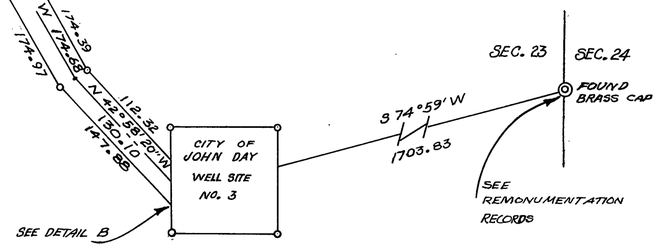


**BASIS OF BEARINGS**
SOLAR OBSERVATION

## LEGEND

◎ FD. MONUMENT
○ SET 5/8" x 30" IRON PIN

RECEIVED AND FILED
APR 7 1970
JOHN LIVEIRA, County Clerk
By _____ Deputy

REGISTERED OREGON LAND SURVEYOR
Robert D. Bagett
JULY 12, 1963
ROBERT D. BAGETT
598

**BAGETT & GRIFFITH SURVEYING**
John Day, Oregon

MAP OF SURVEY

# PARCEL & EASEMENT IN SEC. 23, T. 13S., R. 31E., W.M.

GRANT COUNTY, OREGON

| | | |
|---|---|---|
| SURVEYED FOR | CITY OF JOHN DAY | |
| SURVEYED BY | R.D.B. & A.C.C. | 1-29-70 |
| Scale: 1" = 50' | Drawn by: T.D.G. | 2-3-70 |

SURVEY NO. 166

KILHAM STATIONERY & PRINTING CO., PORTLAND, ORE.