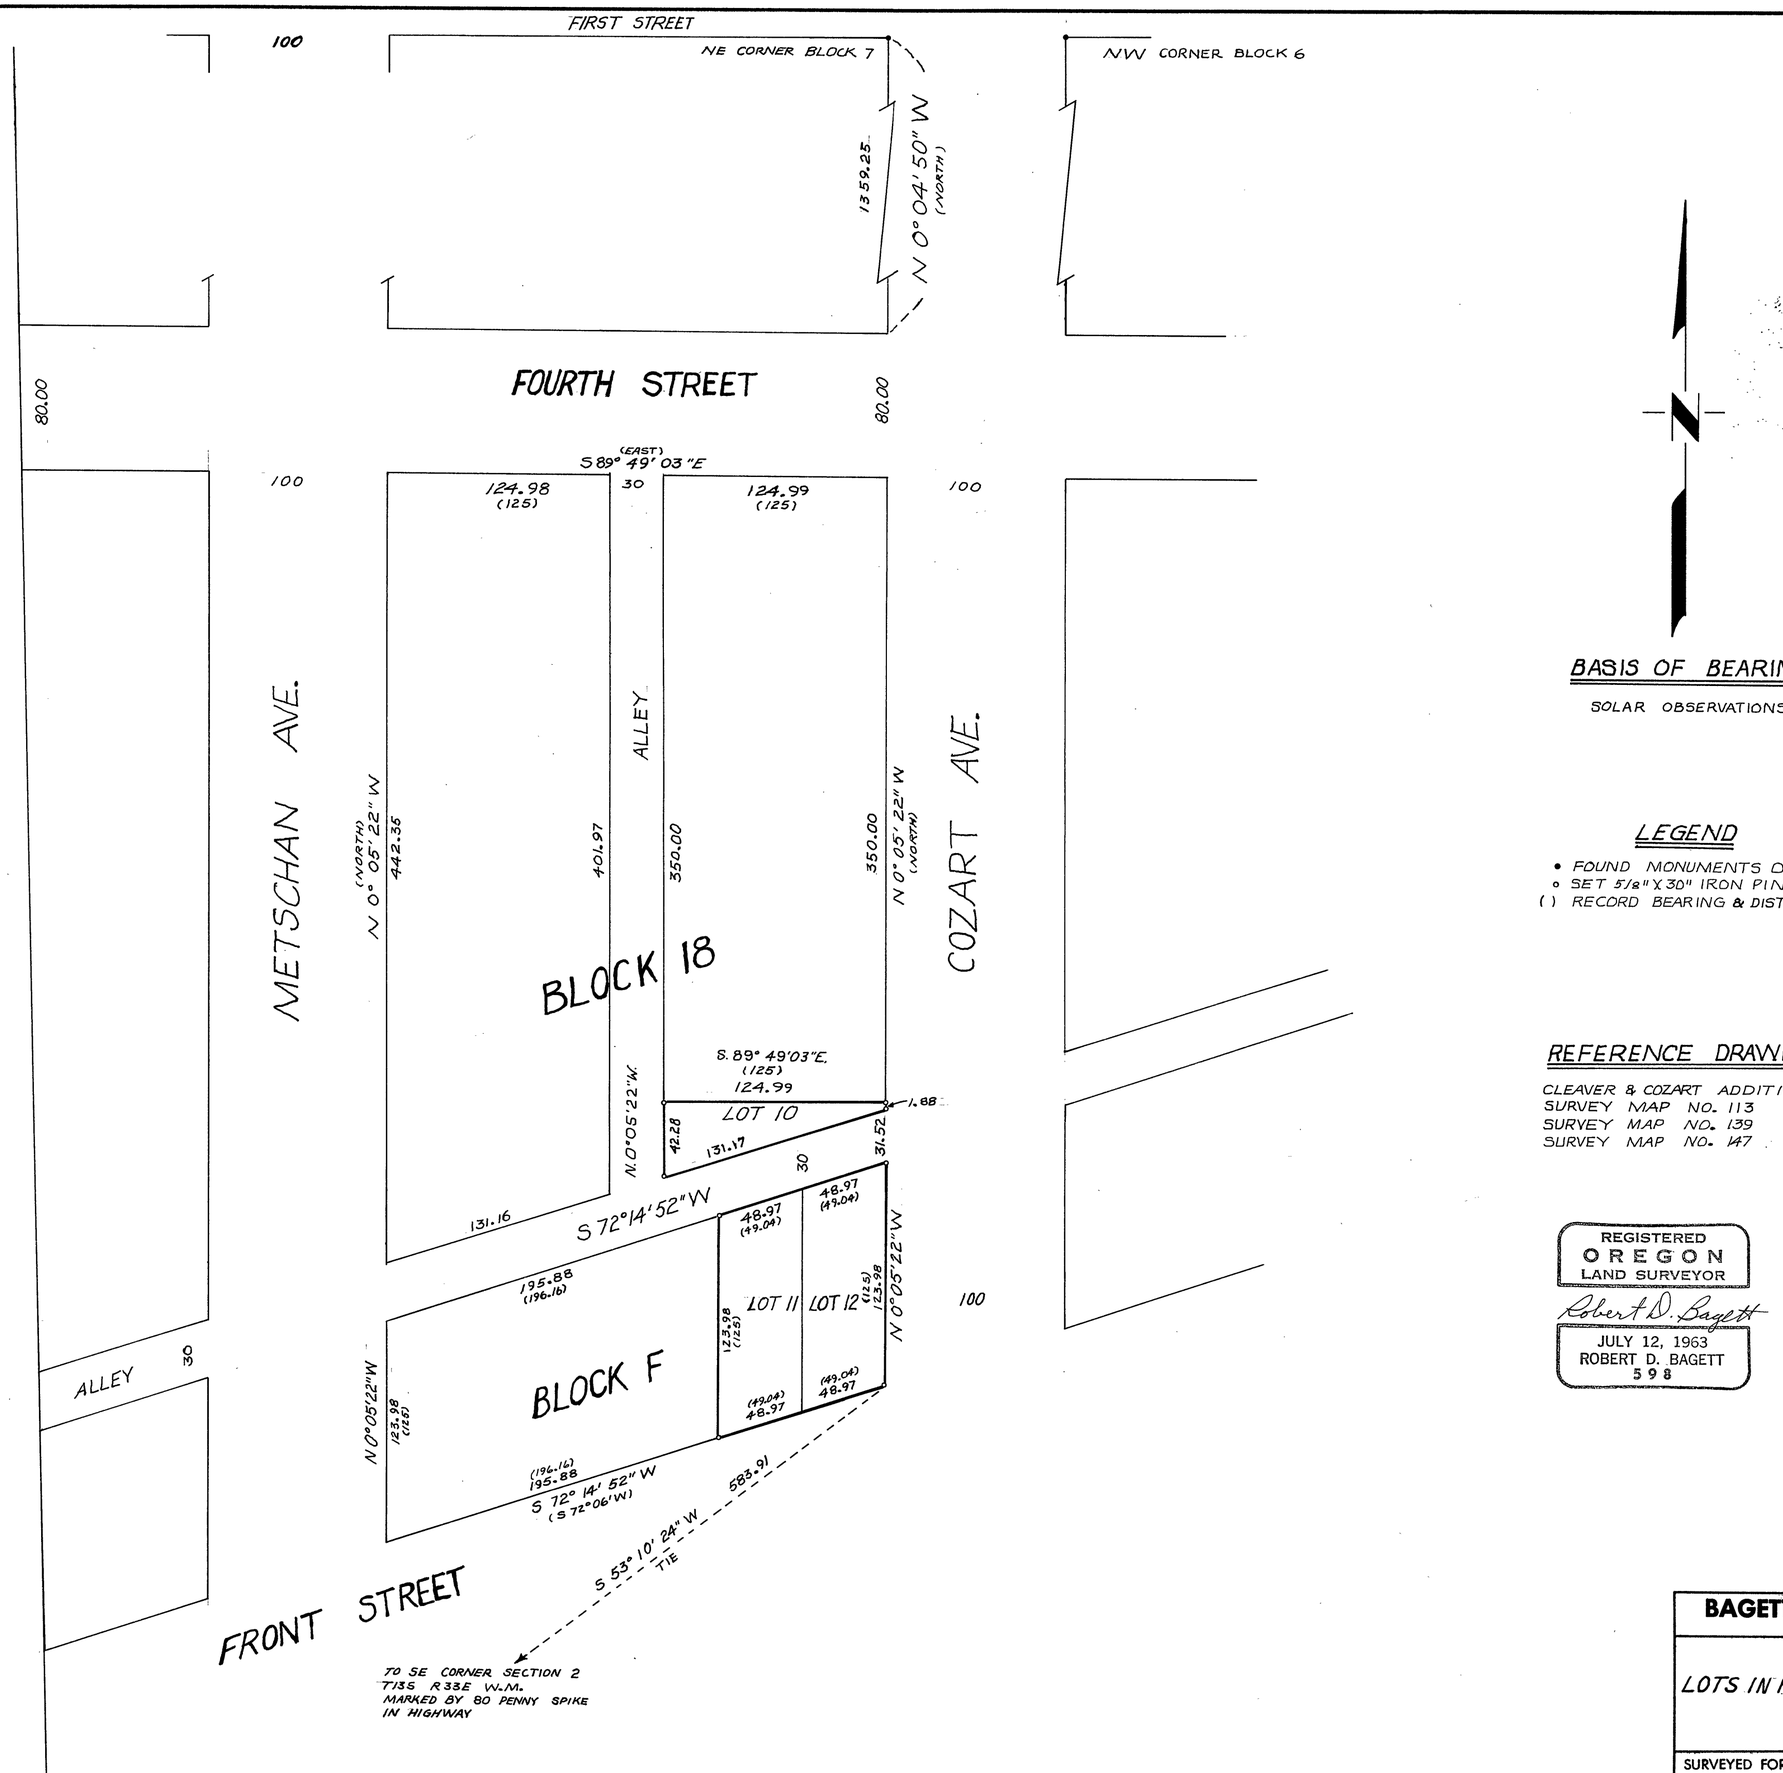

RECEIVED AND FILED
APR 7 1970
JOHN LIVEIRA, County Clerk
By _____ Deputy

BASIS OF BEARINGS

SOLAR OBSERVATIONS

LEGEND

- • FOUND MONUMENTS OF RECORD
- ○ SET 5/8" X 30" IRON PIN
- ( ) RECORD BEARING & DISTANCE

REFERENCE DRAWINGS

CLEAVER & COZART ADDITION PLAT
SURVEY MAP NO. 113
SURVEY MAP NO. 139
SURVEY MAP NO. 147

REGISTERED
OREGON
LAND SURVEYOR
Robert D. Bagett
JULY 12, 1963
ROBERT D. BAGETT
598

BAGETT & GRIFFITH SURVEYING
John Day, Oregon

MAP OF SURVEY

LOTS IN PRAIRIE CITY LAND CO. 2nd. ADD. TO PRAIRIE CITY
GRANT COUNTY, OREGON

SURVEYED FOR	GILBERT BENNETT	
SURVEYED BY	R. D. B. & ELM.	2-26-70
Scale: 1" = 60'	Drawn by: T. D. G.	2-27-70

SURVEY NO. 171

KILHAM STATIONERY & PRINTING CO., PORTLAND, ORE.