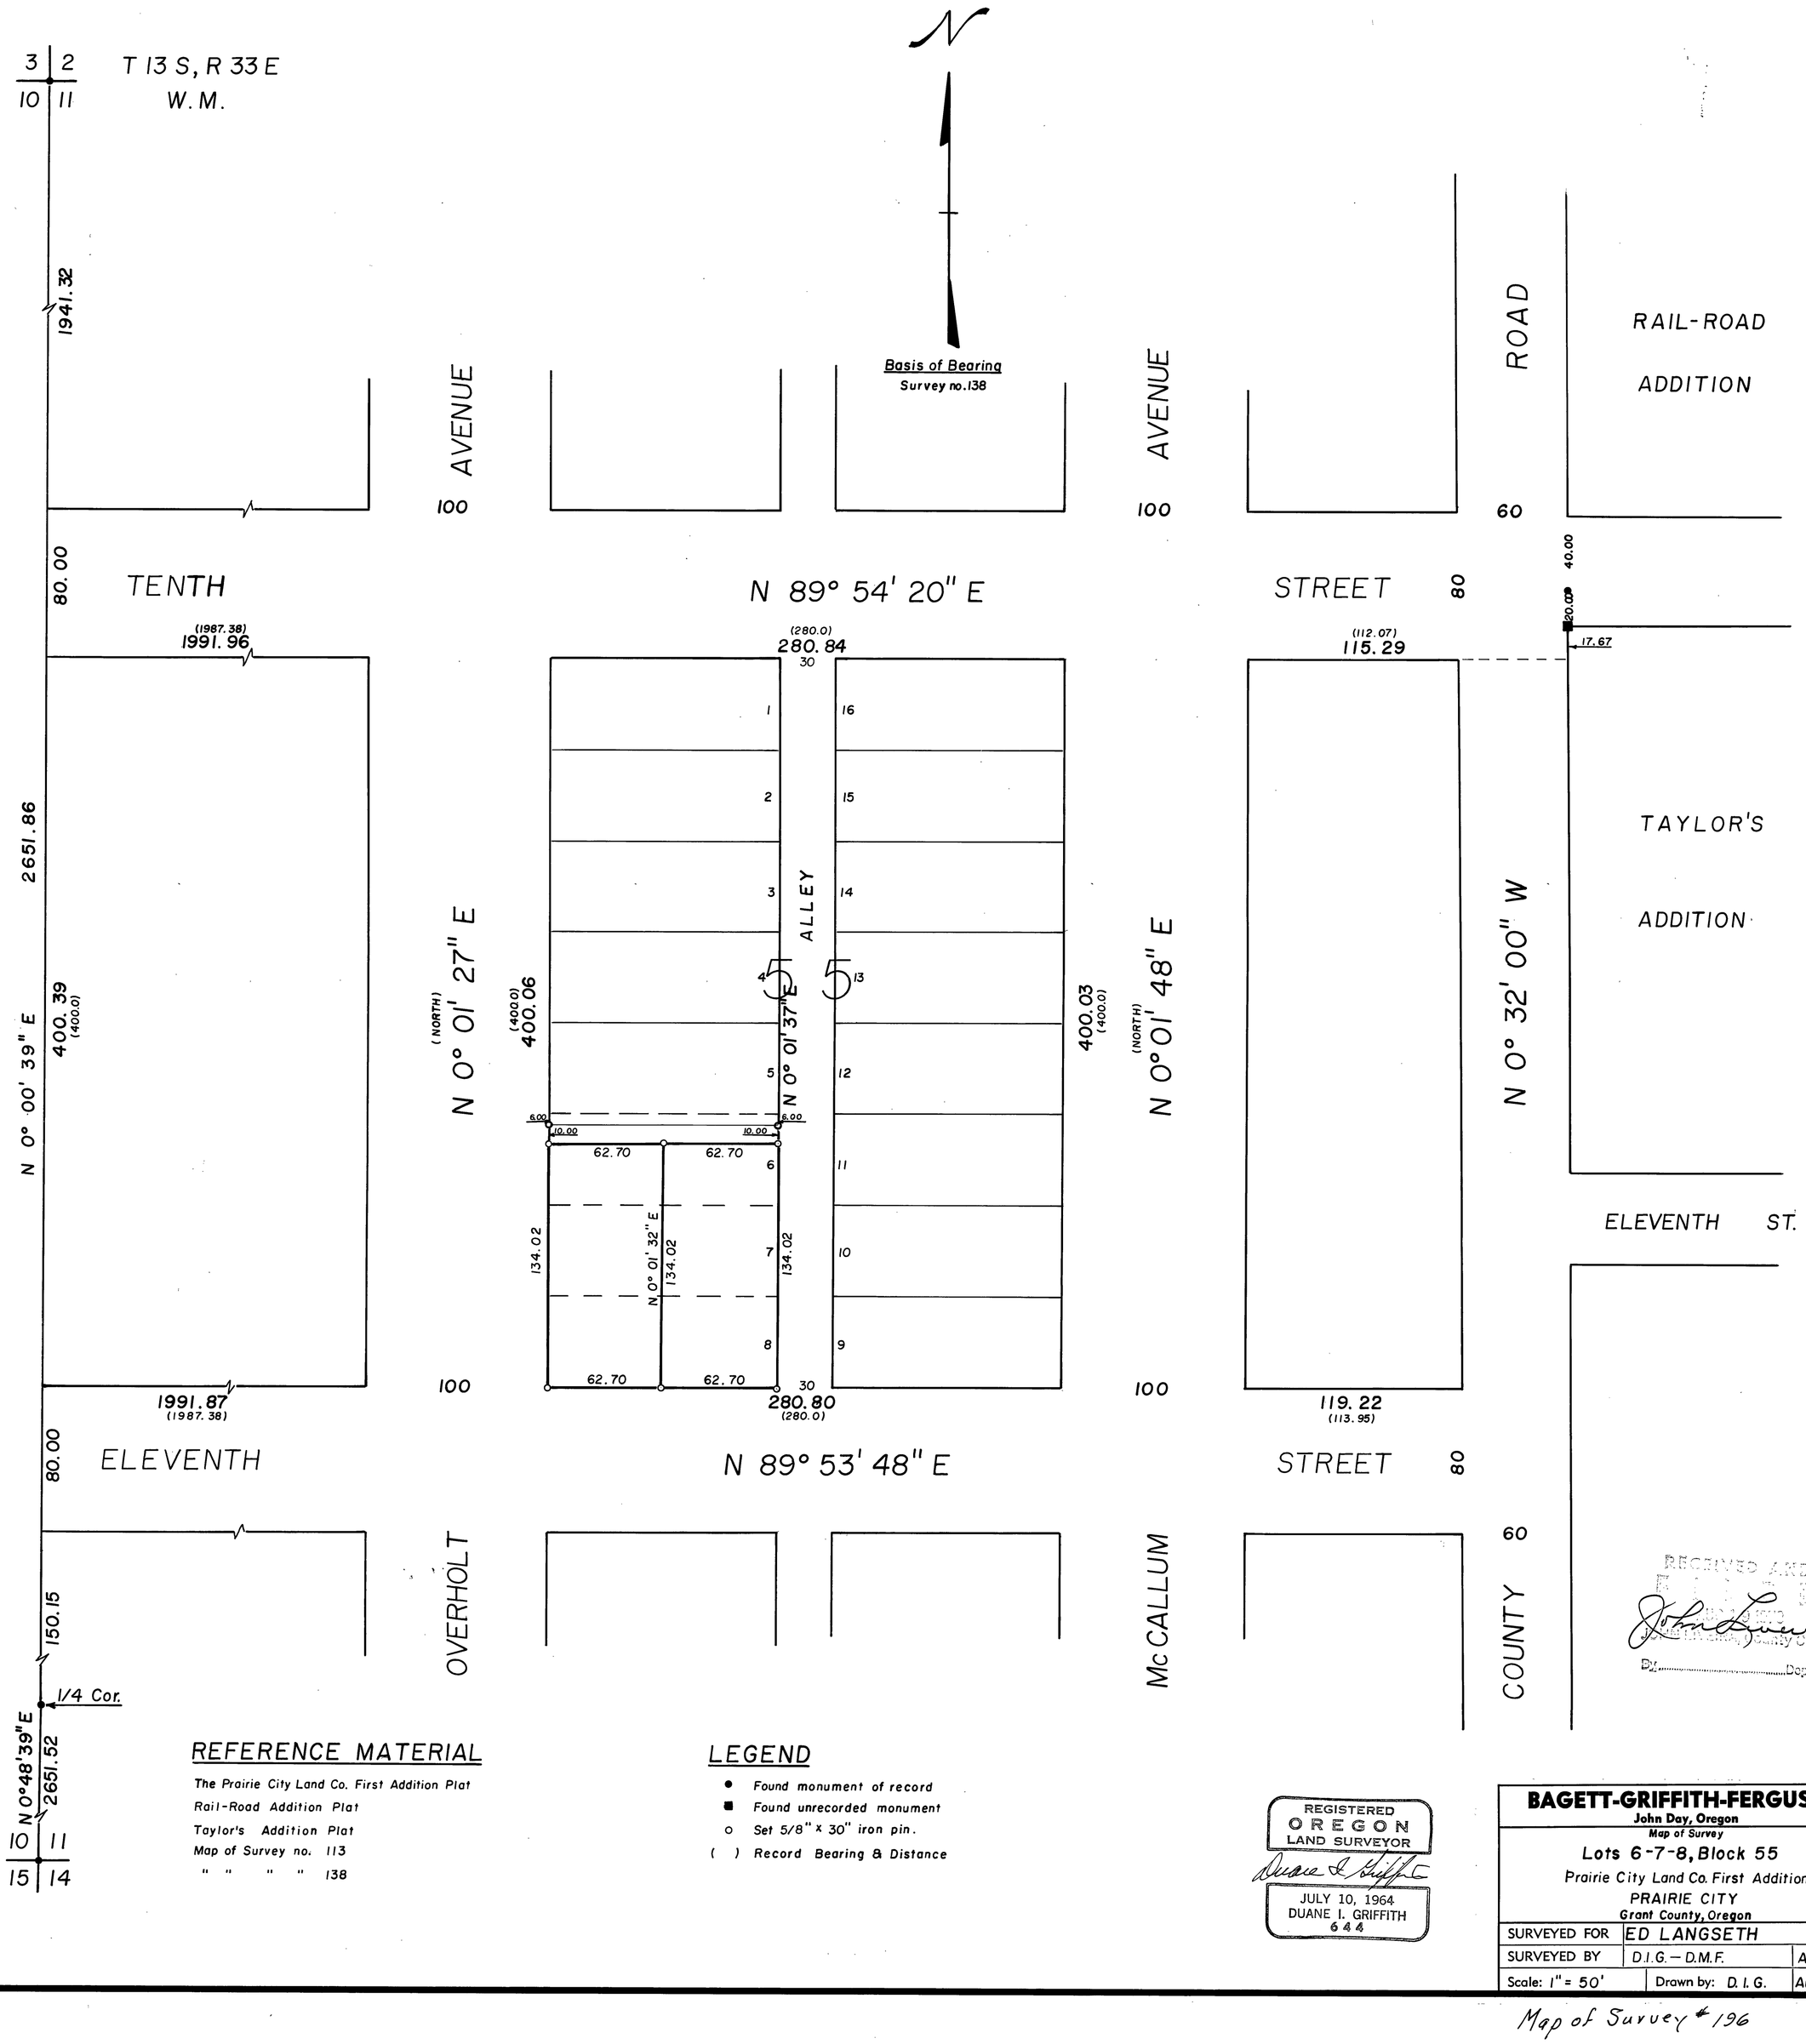

RECEIVED AND FILED
John Lucas
COUNTY CLERK
By ..... Deputy

REFERENCE MATERIAL

The Prairie City Land Co. First Addition Plat
Rail-Road Addition Plat
Taylor's Addition Plat
Map of Survey no. 113
" " " " 138

LEGEND

- ● Found monument of record
- ■ Found unrecorded monument
- o Set 5/8" x 30" iron pin.
- ( ) Record Bearing & Distance

REGISTERED
OREGON
LAND SURVEYOR
Duane I. Griffith
JULY 10, 1964
DUANE I. GRIFFITH
644

BAGETT-GRIFFITH-FERGUSON
John Day, Oregon
Map of Survey
Lots 6-7-8, Block 55
Prairie City Land Co. First Addition
PRAIRIE CITY
Grant County, Oregon

SURVEYED FOR	ED LANGSETH	
SURVEYED BY	D.I.G. — D.M.F.	Aug. 1970
Scale: 1" = 50'	Drawn by: D. I. G.	Aug. 1970

Map of Survey # 196