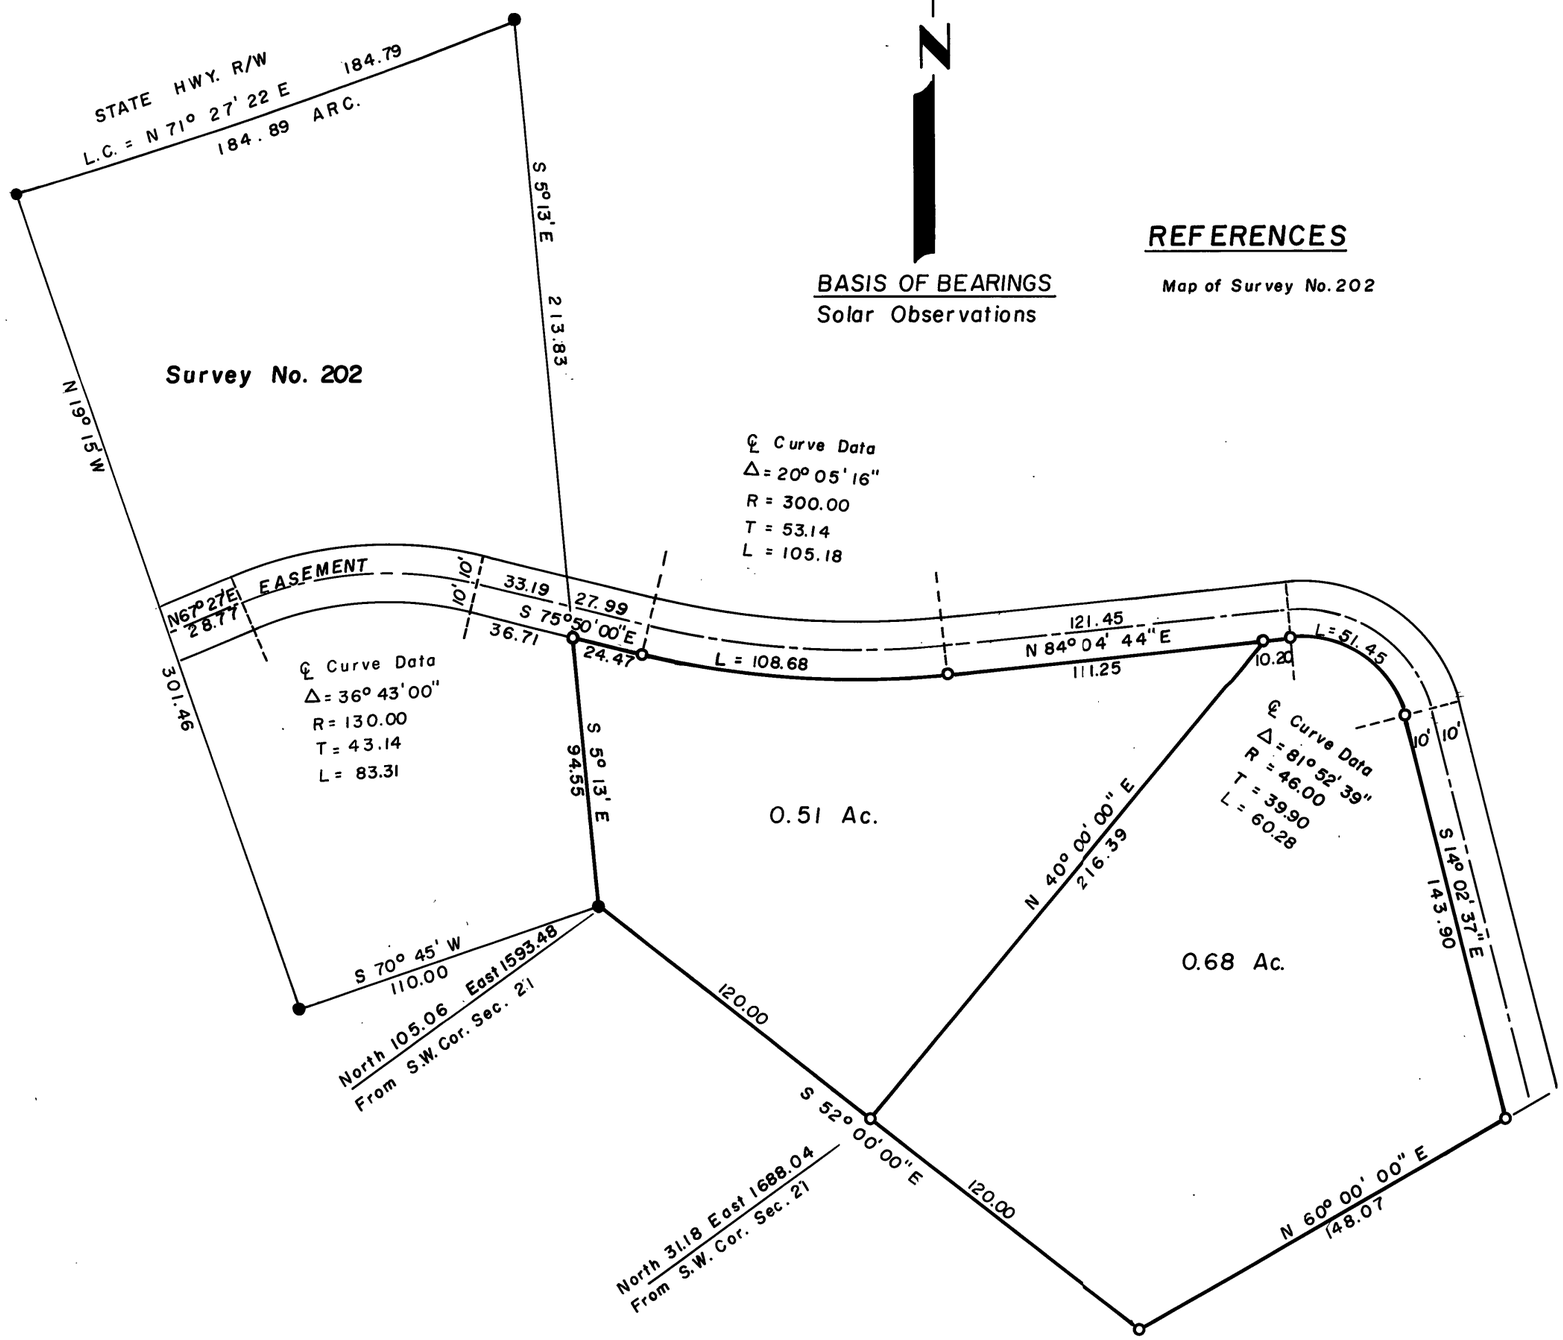

℄ Curve Data
Δ = 20° 05' 16"
R = 300.00
T = 53.14
L = 105.18

N

BASIS OF BEARINGS
Solar Observations

REFERENCES

Map of Survey No. 202

LEGEND

- ○ Set 5/8" / 30" Iron Pin with Plastic Cap marked BGF SURVEY MK.
- ● Found Monument of Record (Survey No. 202)

REGISTERED
OREGON
LAND SURVEYOR
Robert D. Bagett
JULY 12, 1963
ROBERT D. BAGETT
598

RECEIVED FOR
FILED
MAY 18 1971
JOHN LIVEIRA, County Clerk
By ..... Deputy

BAGETT-GRIFFITH-FERGUSON
John Day, Oregon

Map of Survey

PARCELS IN S.E.1/4 S.W.1/4 SECTION 21 &
N.E1/4 N.W.1/4 SECTION 28
T 13 S, R 31 E, W. M.
GRANT COUNTY OREGON

SURVEYED FOR	MT. VIEW GOLF CLUB	
SURVEYED BY	R.D.B. & D.M.F.	May 1971
Scale: 1" = 50'	Drawn by: D.M.F	May 1971

Map of Survey No. 221