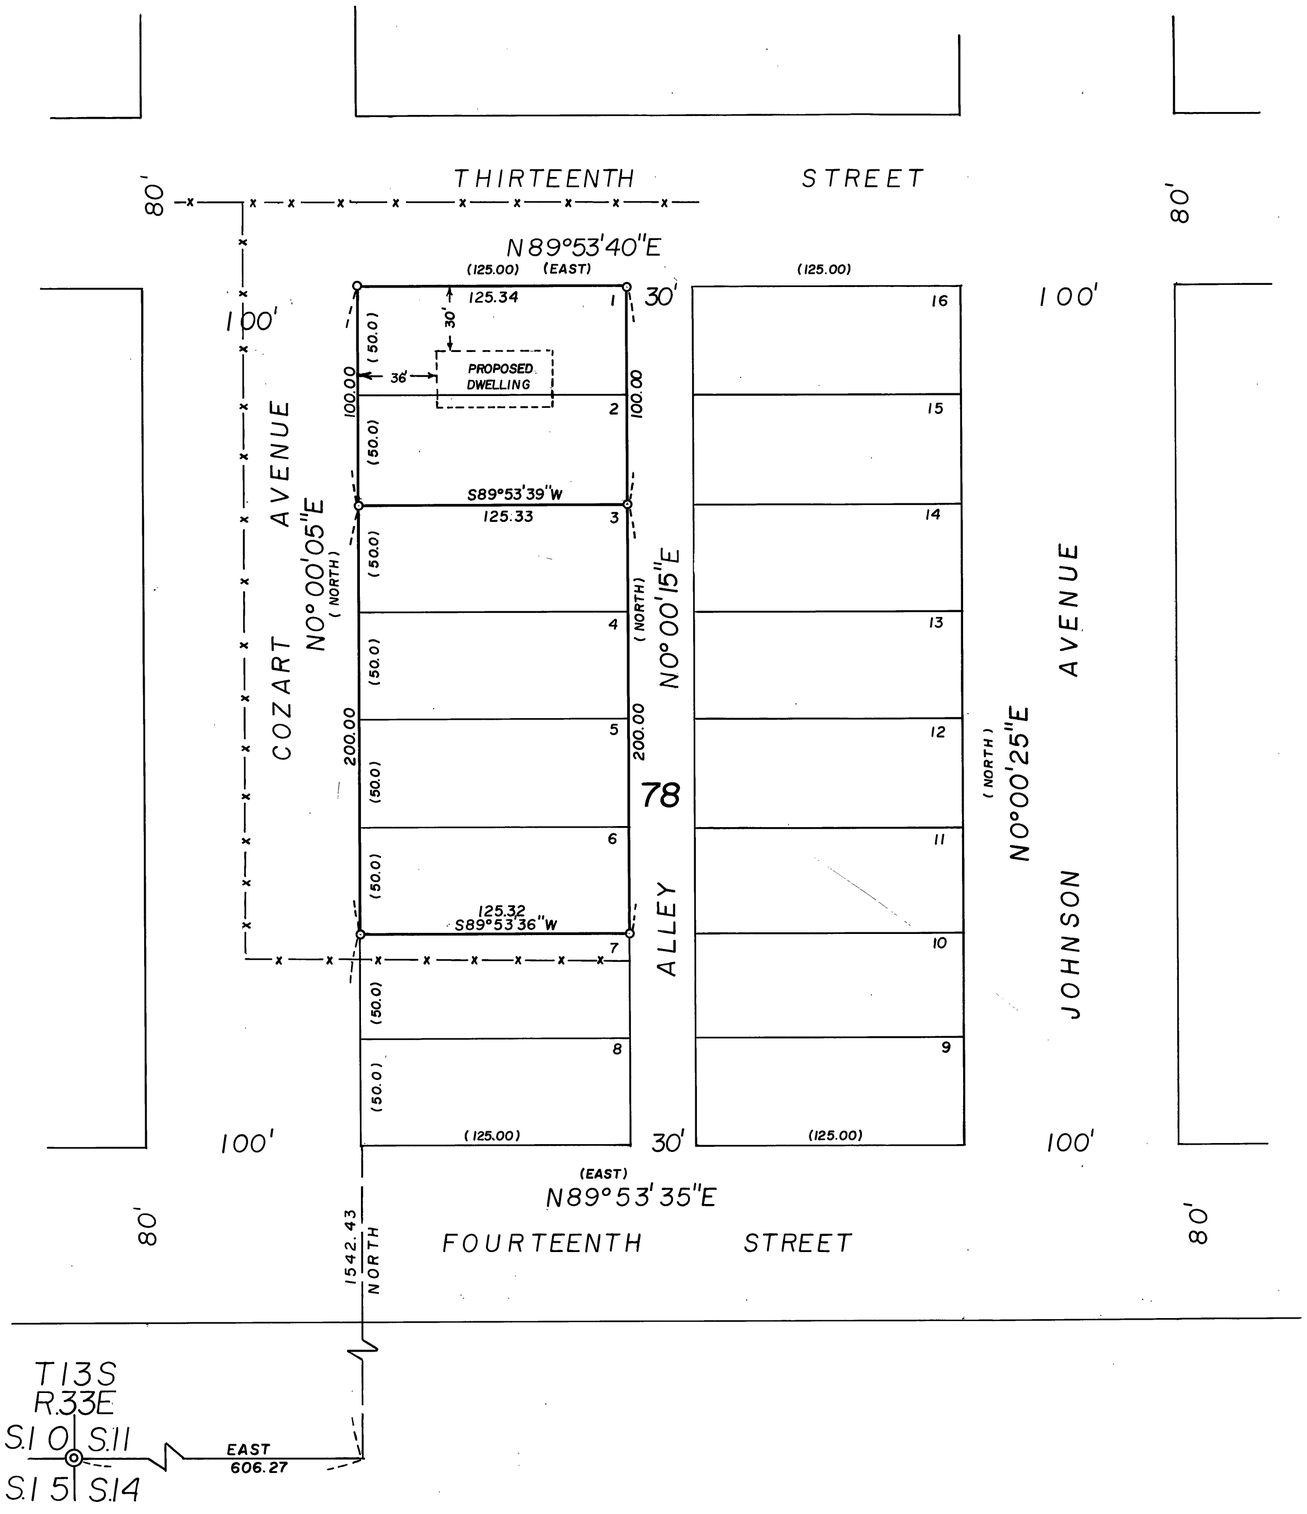

BASIS OF BEARINGS

U.S.C. & G.S. forward bearing from Prairie City N. Base △, to Prairie City S. Base △

LEGEND

- o SET 5/8"x30" IRON PIN
- —x— FENCE
- ( ) RECORD BEARING
- ◎ FD. SEC. COR.

RECEIVED AND FILED
DEC 12 1972
JOHN LIVEIRA, County Clerk
By ..... Deputy

REGISTERED PROFESSIONAL LAND SURVEYOR
Robert D. Bagett
OREGON
JULY 12, 1963
ROBERT D. BAGETT
598

BAGETT-GRIFFITH-FERGUSON
John Day, Oregon

Map of Survey
LOTS 1, 2, 3, 4, 5 AND 6 OF BLOCK 78 OF PRAIRIE CITY LAND CO. FIRST ADDITION
PRAIRIE CITY,
GRANT COUNTY, OREGON

SURVEYED FOR	STAN WOODWORTH	
SURVEYED BY	R.D.B. & J.D.B.	12/5/72
Scale: 1"= 50'	Drawn by: J.D.B.	12/6/72

MAP OF SURVEY NO. 282