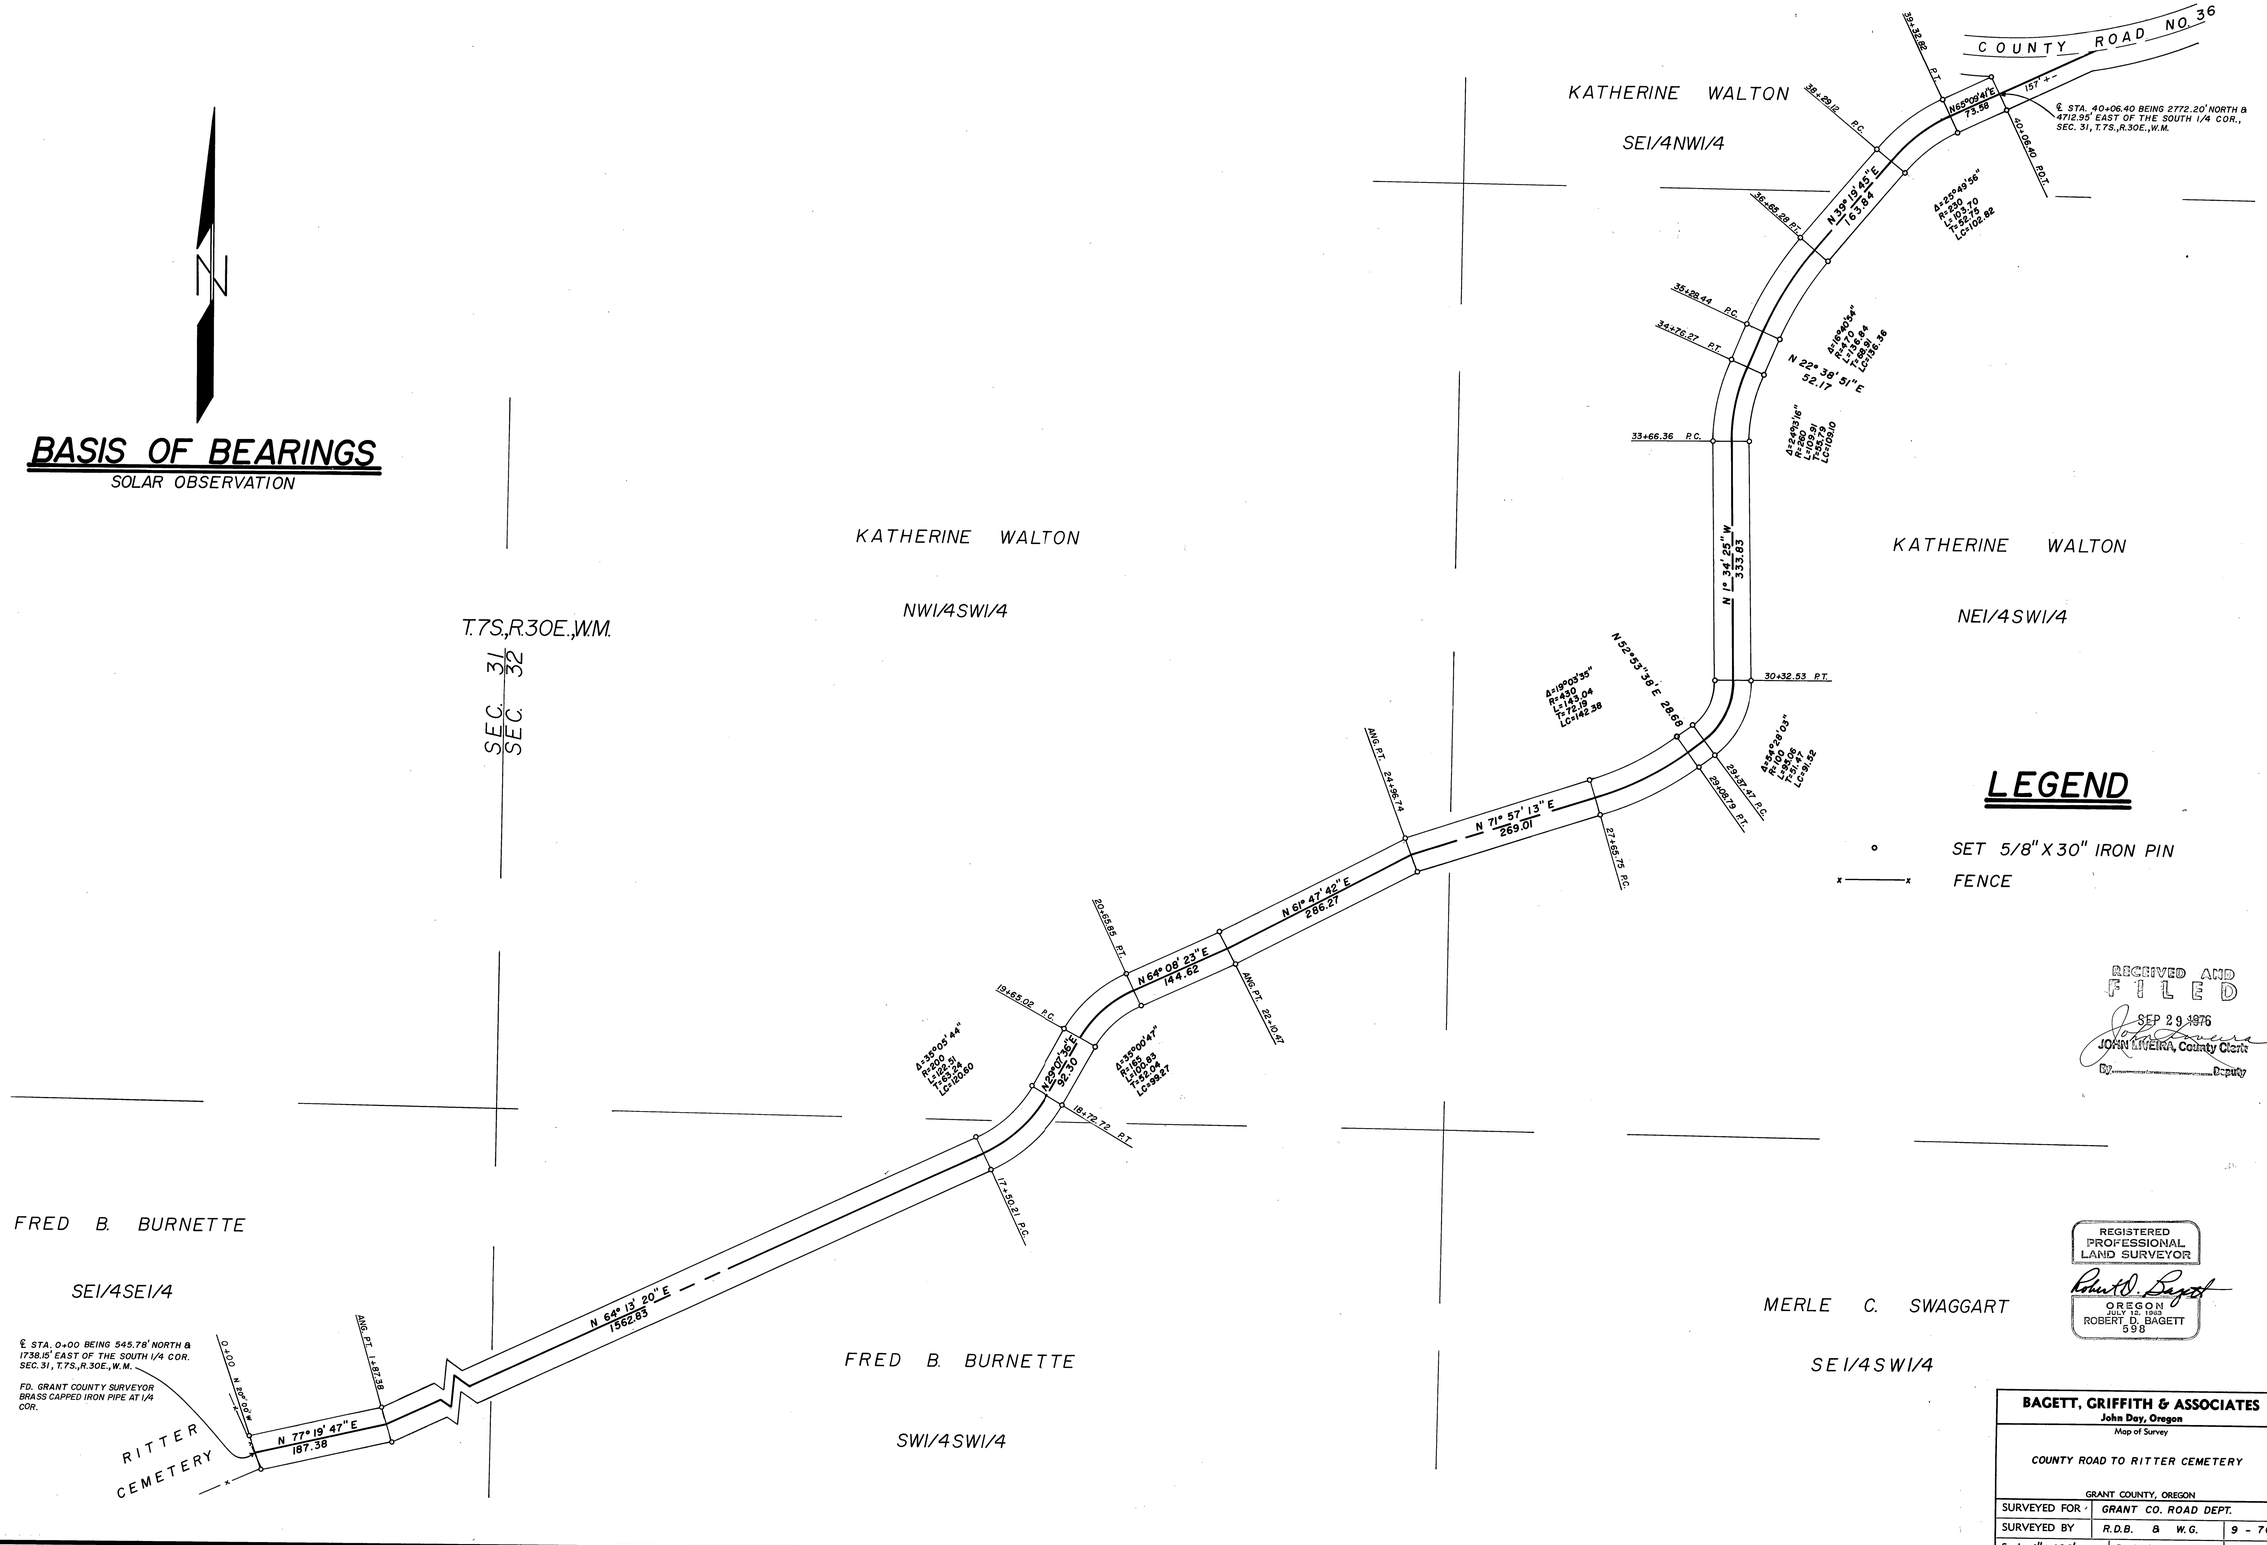

BASIS OF BEARINGS
SOLAR OBSERVATION
N
COUNTY ROAD NO. 36
KATHERINE WALTON
SE1/4NW1/4
KATHERINE WALTON
NW1/4SW1/4
KATHERINE WALTON
NE1/4SW1/4
T.7S.,R.30E.,W.M.
SEC. 31
SEC. 32
FRED B. BURNETTE
SE1/4SE1/4
FRED B. BURNETTE
SW1/4SW1/4
MERLE C. SWAGGART
SE1/4SW1/4
RITTER CEMETERY
℄ STA. 40+06.40 BEING 2772.20' NORTH & 4712.95' EAST OF THE SOUTH 1/4 COR., SEC. 31, T.7S.,R.30E.,W.M.
℄ STA. 0+00 BEING 545.78' NORTH & 1738.15' EAST OF THE SOUTH 1/4 COR. SEC. 31, T.7S.,R.30E.,W.M.
FD. GRANT COUNTY SURVEYOR BRASS CAPPED IRON PIPE AT 1/4 COR.
N 77° 19' 47" E 187.38
N 64° 13' 20" E 1562.83
N 29° 07' 36" E 92.30
N 64° 08' 23" E 144.62
N 61° 47' 42" E 286.27
N 71° 57' 13" E 269.01
N 52° 53' 38" E 28.68
N 1° 34' 25" W 333.83
N 22° 38' 51" E 52.17
N 39° 19' 45" E 163.84
N 65° 09' 41" E 73.58
LEGEND
SET 5/8" X 30" IRON PIN
FENCE
RECEIVED AND FILED
SEP 29 1976
JOHN LIVEIRA, County Clerk
By ..... Deputy
REGISTERED PROFESSIONAL LAND SURVEYOR
OREGON
JULY 12, 1963
ROBERT D. BAGETT
598
BAGETT, GRIFFITH & ASSOCIATES
John Day, Oregon
Map of Survey
COUNTY ROAD TO RITTER CEMETERY
GRANT COUNTY, OREGON
SURVEYED FOR GRANT CO. ROAD DEPT.
SURVEYED BY R.D.B. & W.G. 9 - 76
Scale: 1" = 100' Drawn by: W.G. 9 - 76
MAP OF SURVEY NO. 418