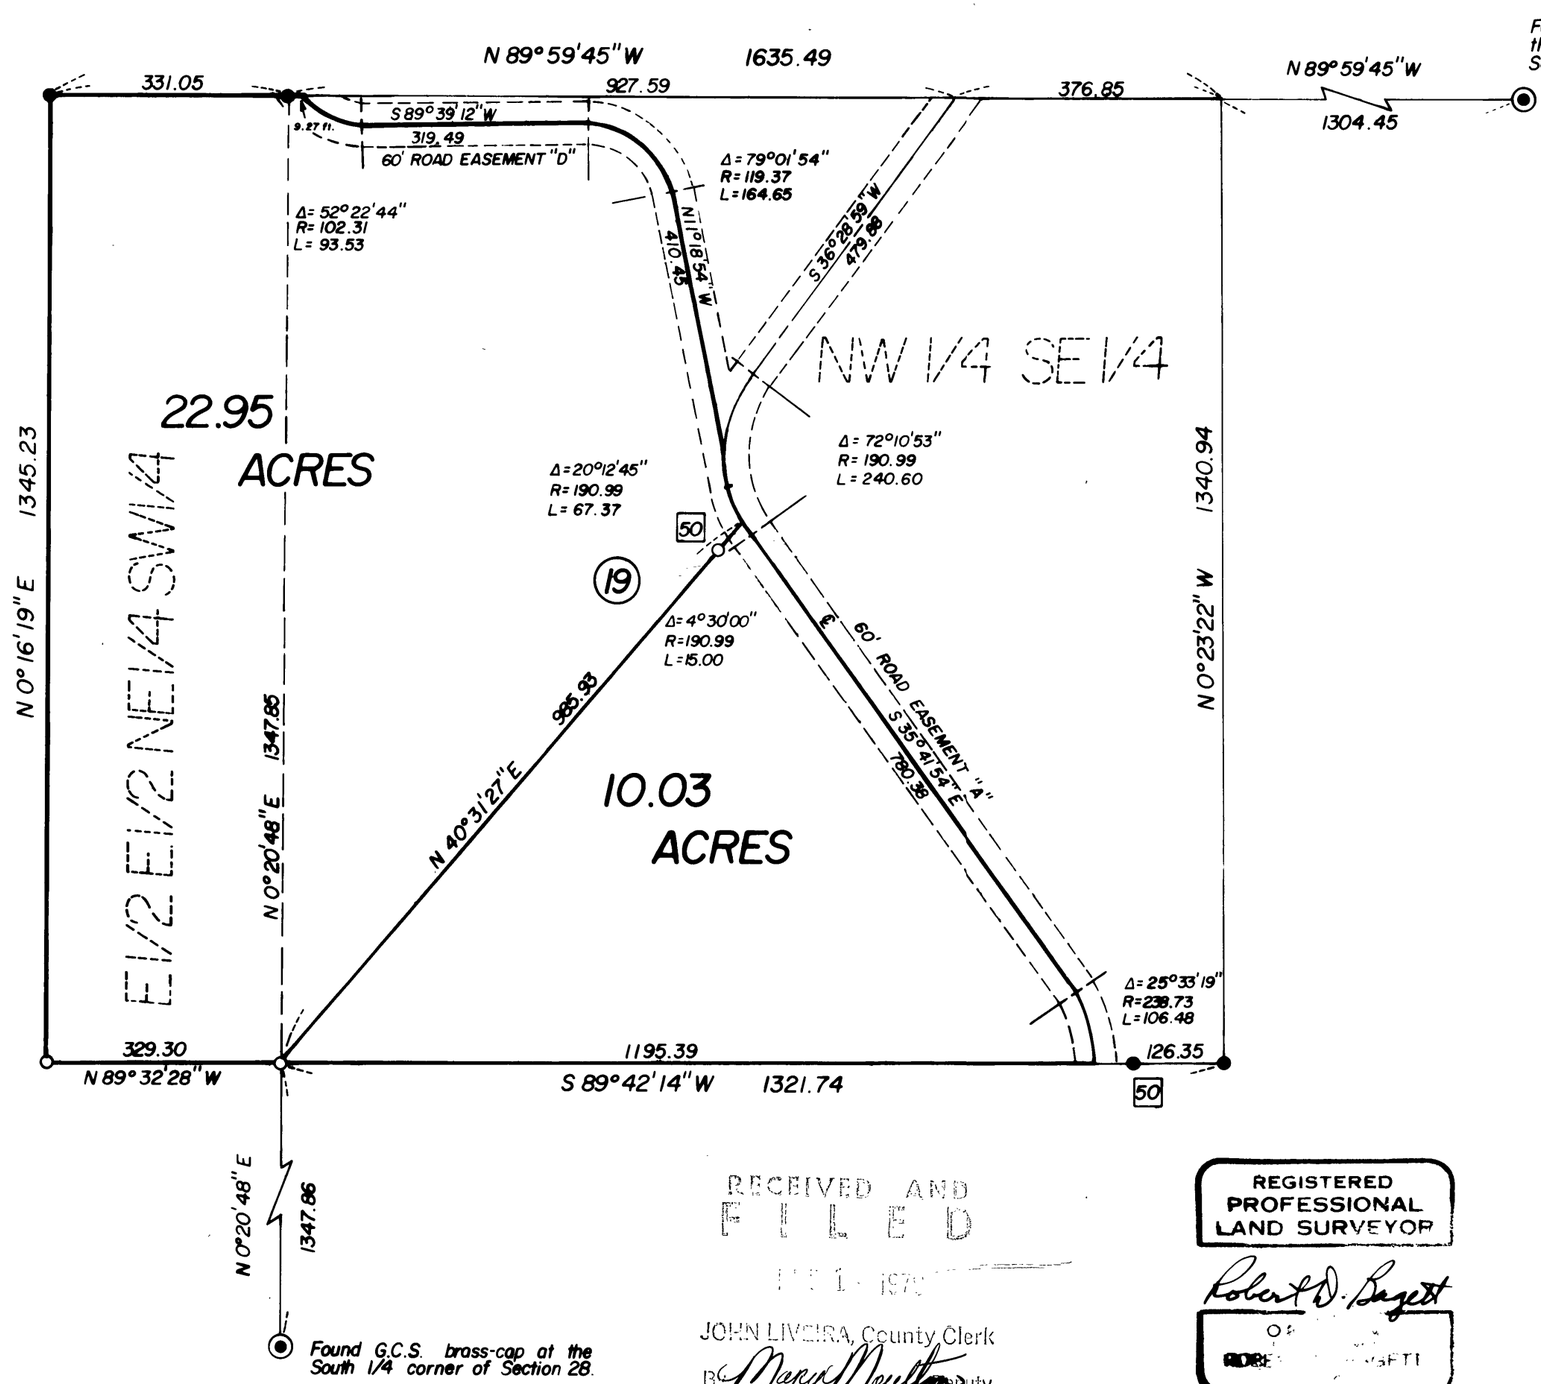

BASIS OF BEARINGS
SOLAR OBSERVATION

LEGEND

- ● Found 5/8"X30" iron pin.
- ○ Set 5/8"X30" iron pin.
- 50 Offset distance from ℄ road to pin.
- ◉ Found G.C.S. brass-cap

REFERENCES

MAP OF SURVEY NO. 324

RECEIVED AND FILED
DEC 1 1978
JOHN LIVEIRA, County Clerk
By Mary Moulton Deputy

REGISTERED PROFESSIONAL LAND SURVEYOR
Robert D. Bagett
OREGON

BAGETT, GRIFFITH & ASSOCIATES
John Day, Oregon

Map of Survey

PARCELS IN THE NW 1/4 SE 1/4 AND IN THE E1/2 E 1/2 NE 1/4 SW 1/4 SECTION 28, T.13S., R.31E., W.M., ALSO BEING A PORTION OF TRACT 19, WESTBENCH.

GRANT COUNTY, OREGON

SURVEYED FOR	DON BLUE	
SURVEYED BY	R.D.B. & S.F.J.	12-78
Scale: 1" = 200'	Drawn by: S.F.J.	12-78

MAP OF SURVEY NO. 548