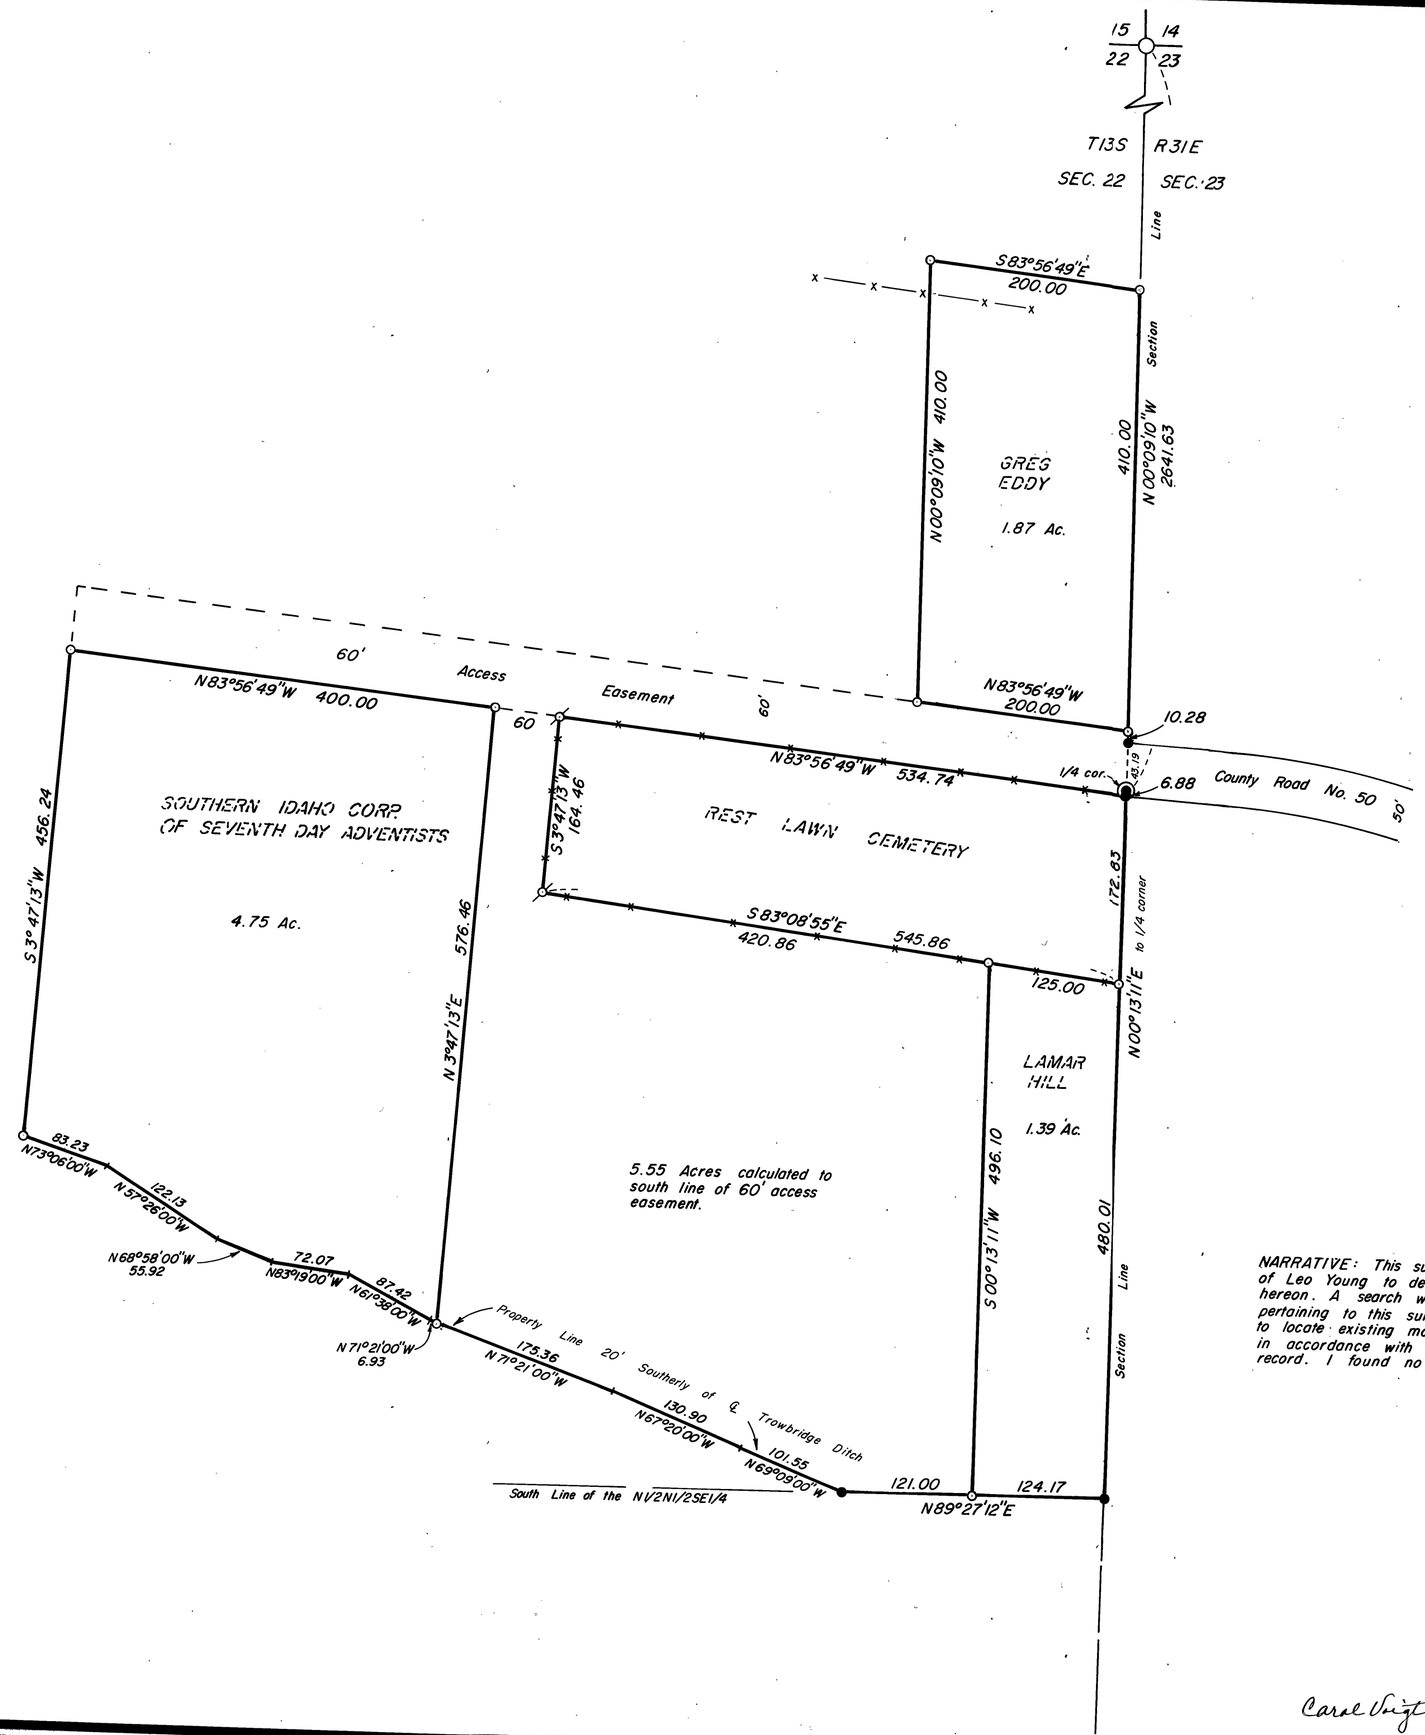

BASIS OF BEARINGS

SOLAR OBSERVATION

LEGEND

- ○ Found Grant County Surveyor Brass Cap
- ◉ Found 1-1/4" iron pipe of record
- ● Found 5/8" iron pin of record
- ○ Set 5/8" x 30" iron pin with attached yellow plastic cap marked B G A SURVEY MARKER
- ⌀ Chiseled a 2" X in concrete fence cor. support
- x —— x Fence line

REFERENCES

Record Map of Survey Na's 451, 671, 936

Deed Records Book 133 Page 788 - 792
129 231 - 240

NARRATIVE: This survey was performed at the request of Leo Young to delineate the tracts of land shown hereon. A search was made of the available records pertaining to this survey. Field measurements were made to locate existing monuments. New monuments were set in accordance with the evidence found and at deed record. I found no unusual conditions with this survey.

REGISTERED PROFESSIONAL LAND SURVEYOR

Robert D. Bagett

OREGON
JULY 12, 1983
ROBERT D. BAGETT
598

OCT 20 1986

Carol Voigt, Co. Clk.

Robert D. Bagett

BAGETT - GRIFFITH & ASSOCIATES
John Day, Oregon

MAP OF SURVEY
SITUATED IN THE SE1/4NE1/4 AND N1/2NE1/4SE1/4
OF SECTION 22, T13S, R31E, WM

GRANT COUNTY, OREGON

SURVEYED FOR	LEO YOUNG	
SURVEYED BY	R.D.B. & J.L.W.	10/8/86
Scale: 1" = 100'	Drawn by: J.L.W.	10/9/86

PORTLAND PRECISION INSTRUMENT

RECORD MAP OF SURVEY NO. 962